


MONUMENT RECORD

STATE OF INDIANA ~ COUNTY OF MONROE

Section 15, Township 9 North, Range 1 West,

Monument Description & Remarks: 5/8" Rebar with "SNA INC LS9300019" cap found
1.5' above grade with stones mounded around the base

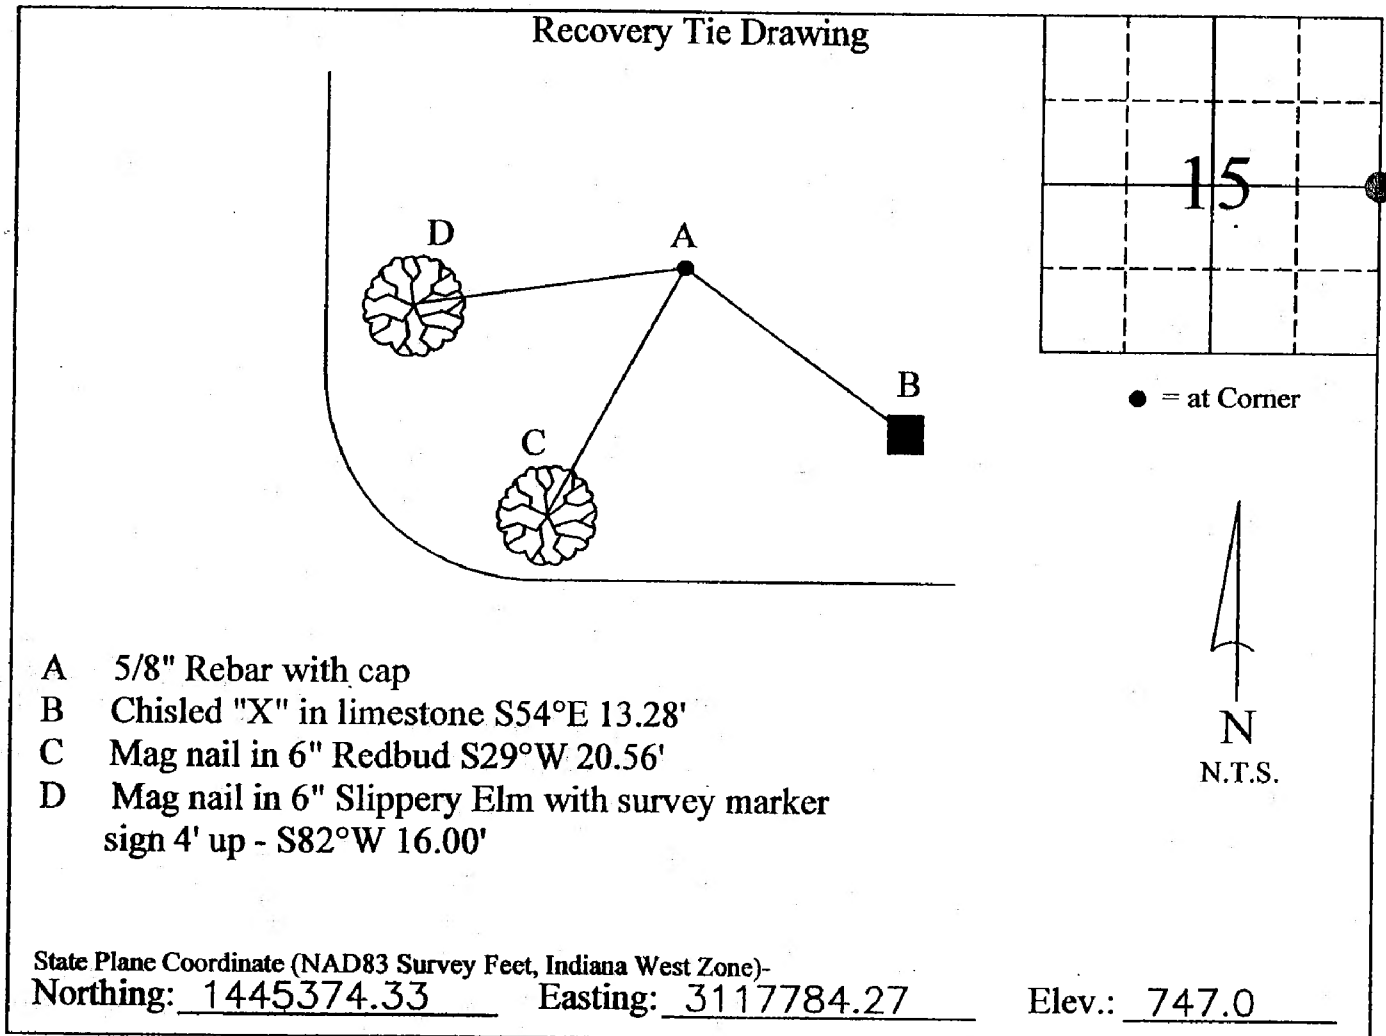

I, Ben E. Bledsoe, Registered Land Surveyor, here by certify that this document was prepared under my direction in accordance with the provisions of Section 17-3-64-4 through 17-3-64-8 of the Indiana Code, being Acts of 1965, Chapter 319; this 6th day of January, 2005 A.D.

Ben E. Bledsoe

Indiana Registered Land Surveyor No. S0559



MONUMENT RECORD
State of Indiana - County of Monroe

Section: 15

Township: 9 North

Range: 1 West

Corner ID: Blm Q-11


Monument Description & Remarks: Found 5/8" capped Rebar (stamped "SNA INC LS9300019") at East 1/4 corner of section. Set by Jess Gwinn on Lake Griffy Survey (see reference below.).

References on file in the County Surveyor's Office: Lake Griffy Boundary Survey by Smith Neubecker & Assoc., dated May 4, 1998, on file in the County Surveyor's Office.

RECOVERY TIE DRAWING

Field Book 99-01 Page No. 39

USGS Bloomington Quad

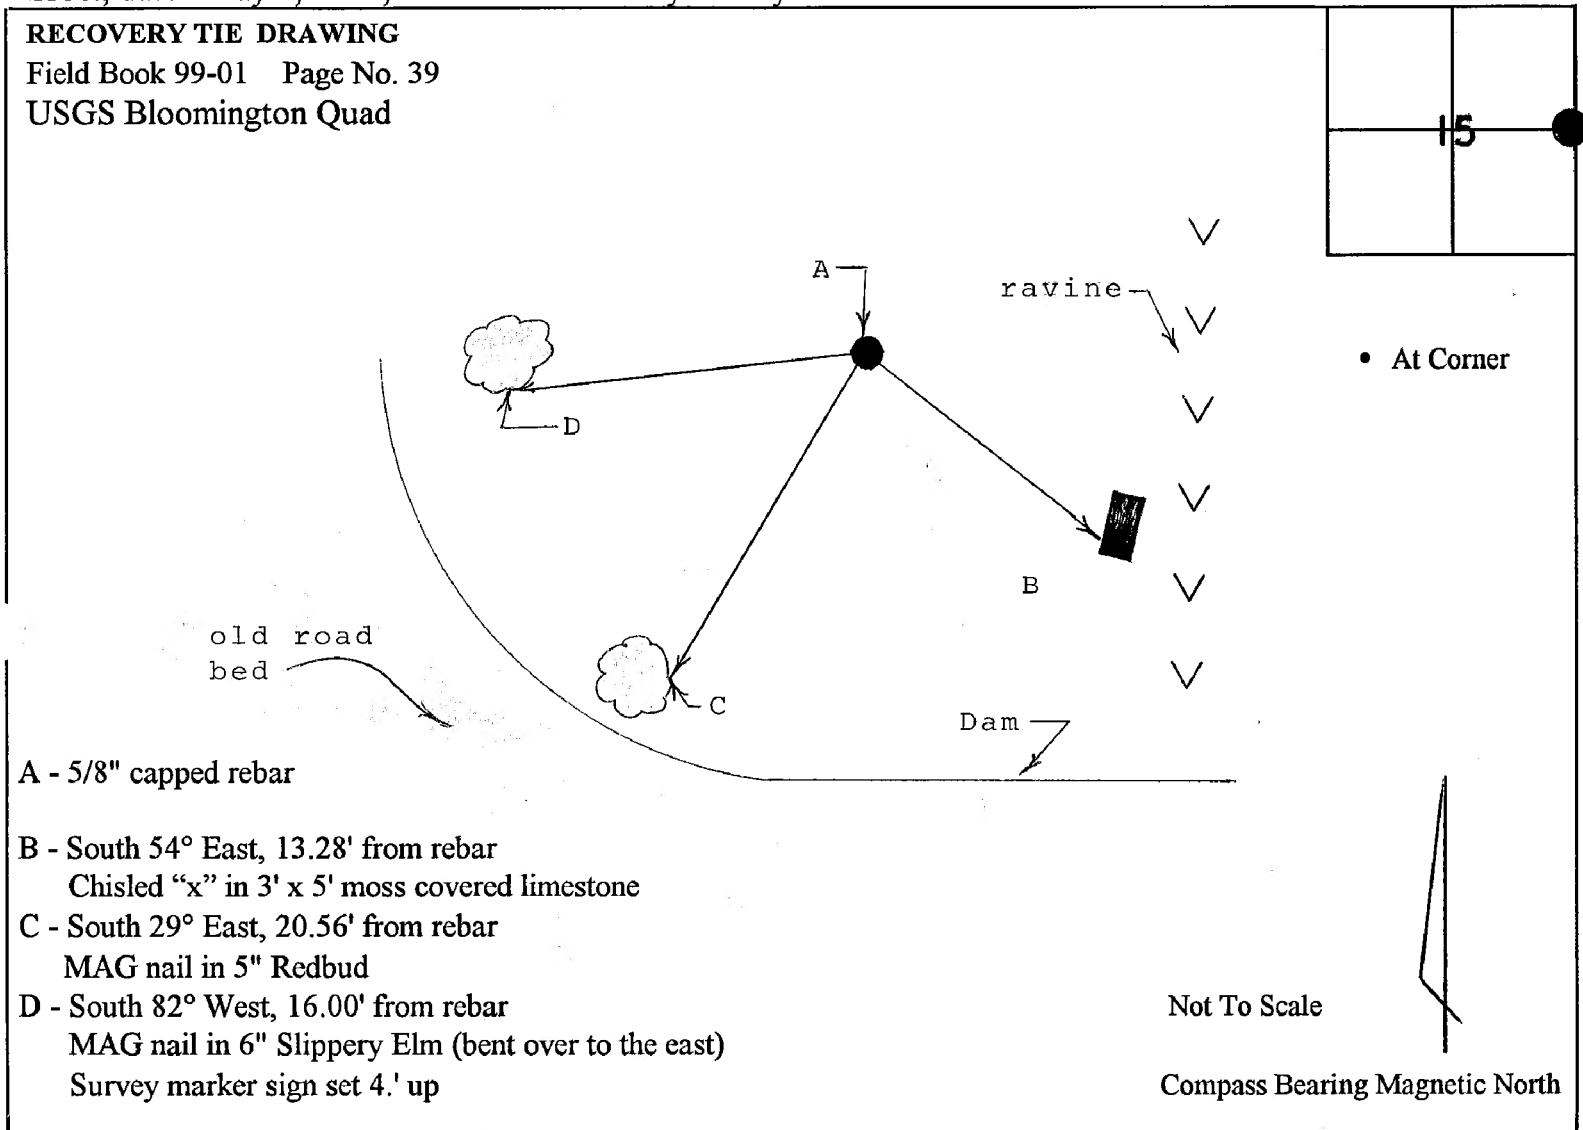

I, Kevin P. Enright, Monroe County Surveyor, hereby certify that this document was prepared under my direction in accordance with the provisions of Section 36-2-12 of the Indiana Code; and the above data is given under my hand and seal this 9th day of July, 1999.

Kevin P. Enright
8-12-99

Administered by Surveyor Review Board

SEAL
MONROE COUNTY INDIANA
SURVEYOR

SEAL
MONROE COUNTY INDIANA
SURVEYOR REVIEW BOARD

MONUMENT RECORD



STATE OF INDIANA - COUNTY OF MONROE

SECTION 15, TOWNSHIP 9 NORTH, RANGE 1 WEST

MONUMENT DESCRIPTION & REMARKS

STONE WITH "X".

RECOVERY TIE DRAWING

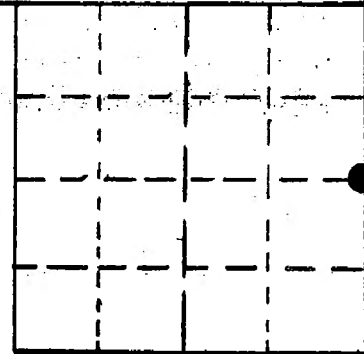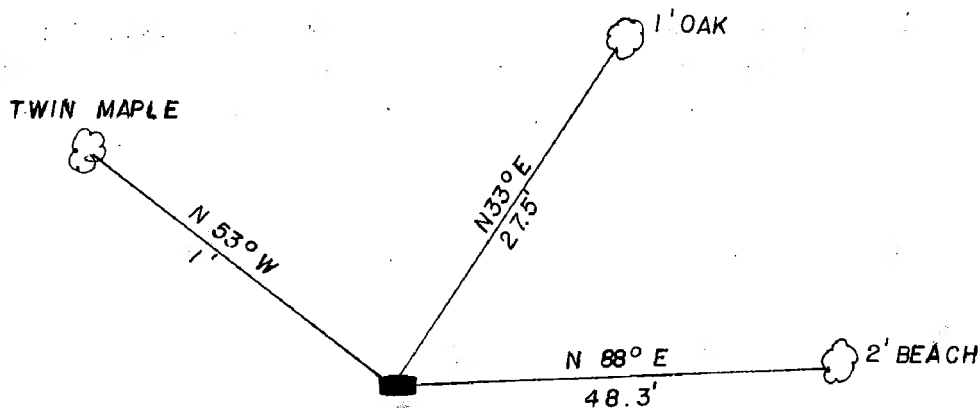

(●) AT CORNER



NOT TO SCALE

STONE
REPORTED
MISSING
4-28-98
BY JESS
GWINN, TH
SMITH
NEWBECKER

STATE OF INDIANA

COUNTY OF MONROE

I, EDMUND O. FARKAS HEREBY CERTIFY THAT THIS DOCUMENT WAS PREPARED UNDER MY DIRECTION IN ACCORDANCE WITH THE PROVISIONS OF SECTION 17-3-64-4 - 17-3-64-8 OF THE INDIANA CODE, BEING ACTS OF 1965, CHAPTER 319; AND THE ABOVE DATA IS GIVEN UNDER MY HAND AND SEAL THIS _____ DAY OF _____, 19____ A.D.

SPACE
RESERVED
FOR
RECORDING
OFFICER.

INDIANA REGISTERED LAND SURVEYOR NO. _____

OR _____ TOWNSHIP: BLOOMINGTON

UNITED STATES GOVERNMENT AGENCY

CORNER I.D.

TITLE

Q - 11